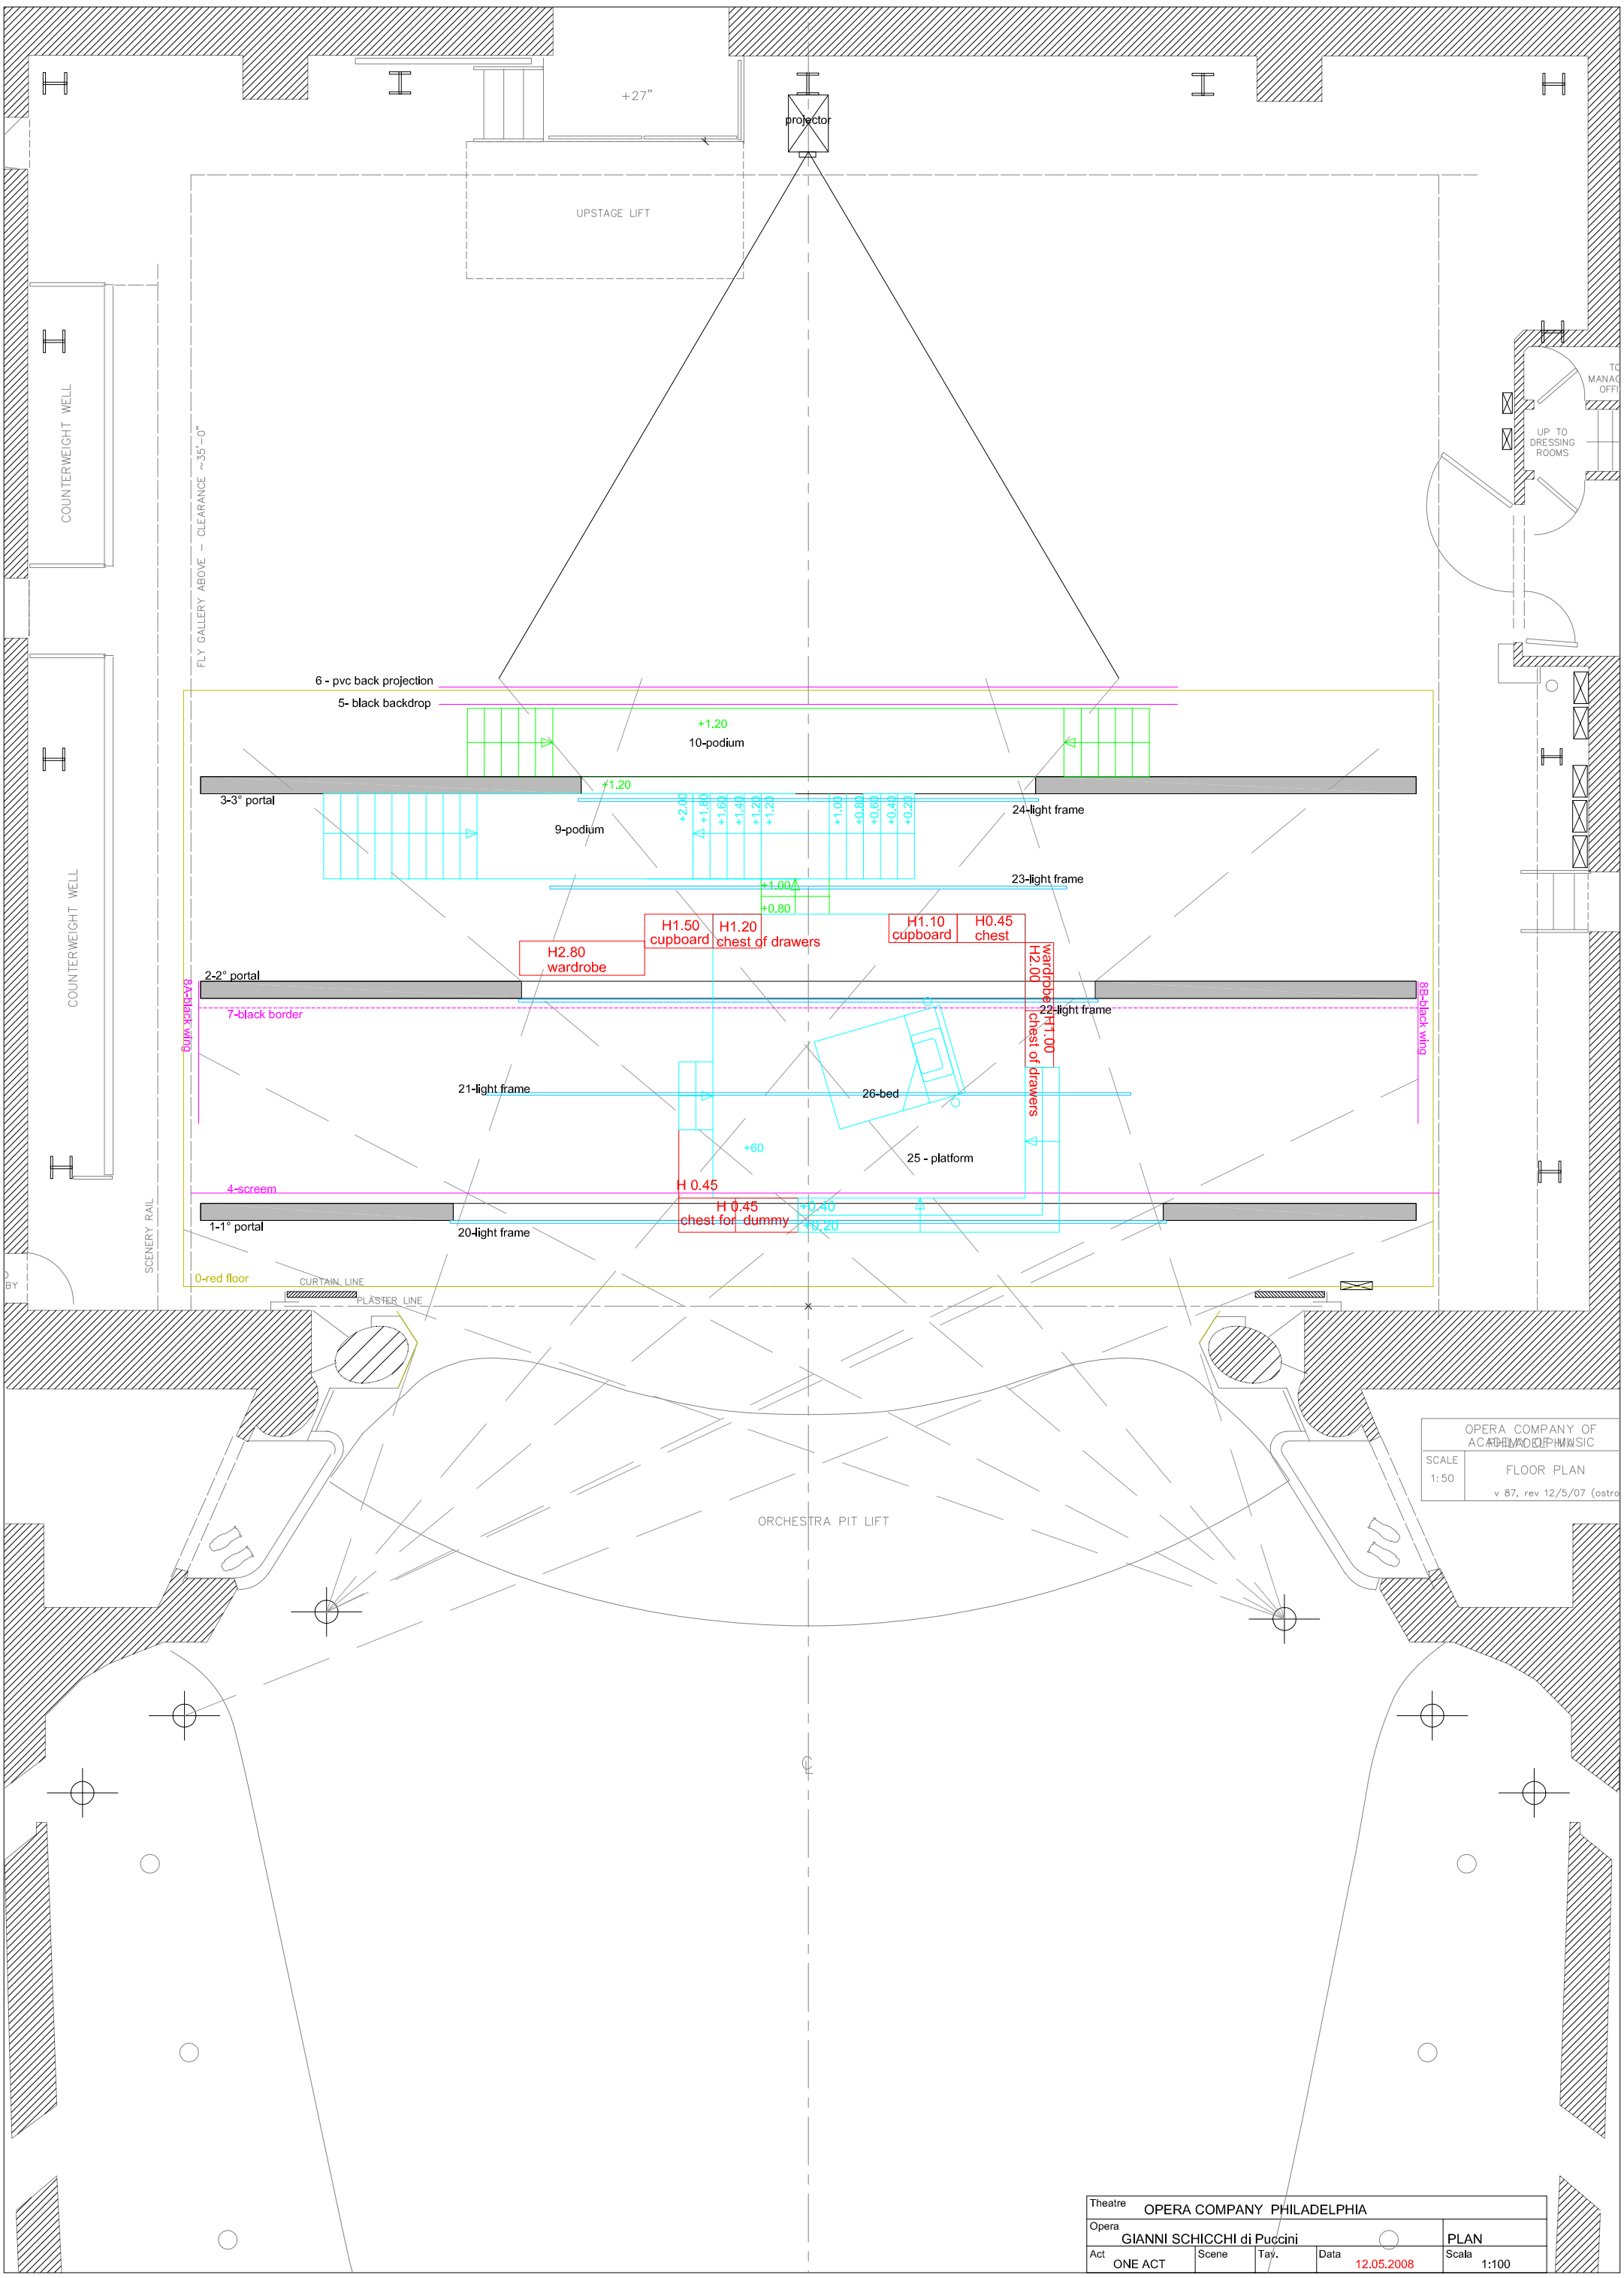
+27"
projector
UPSTAGE LIFT
COUNTERWEIGHT WELL
COUNTERWEIGHT WELL
FLY GALLERY ABOVE – CLEARANCE ~35'-0"
UP TO DRESSING ROOMS
6 - pvc back projection
5- black backdrop
+1.20
10-podium
+1.20
3-3° portal
9-podium
24-light frame
23-light frame
H1.50 cupboard
H1.20 chest of drawers
H1.10 cupboard
H0.45 chest
H2.80 wardrobe
wardrobe H2.00
H1.00 chest of drawers
2-2° portal
7-black border
8A-black wing
8B-black wing
22-light frame
21-light frame
26-bed
25 - platform
+60
4-screem
H 0.45
H 0.45 chest for dummy
1-1° portal
20-light frame
SCENERY RAIL
0-red floor
CURTAIN LINE
PLASTER LINE
ORCHESTRA PIT LIFT
OPERA COMPANY OF PHILADELPHIA
SCALE 1:50
FLOOR PLAN
v 87, rev 12/5/07 (ostro
Theatre OPERA COMPANY PHILADELPHIA
Opera GIANNI SCHICCHI di Puccini
PLAN
Act ONE ACT
Scene
Tav.
Data 12.05.2008
Scala 1:100